


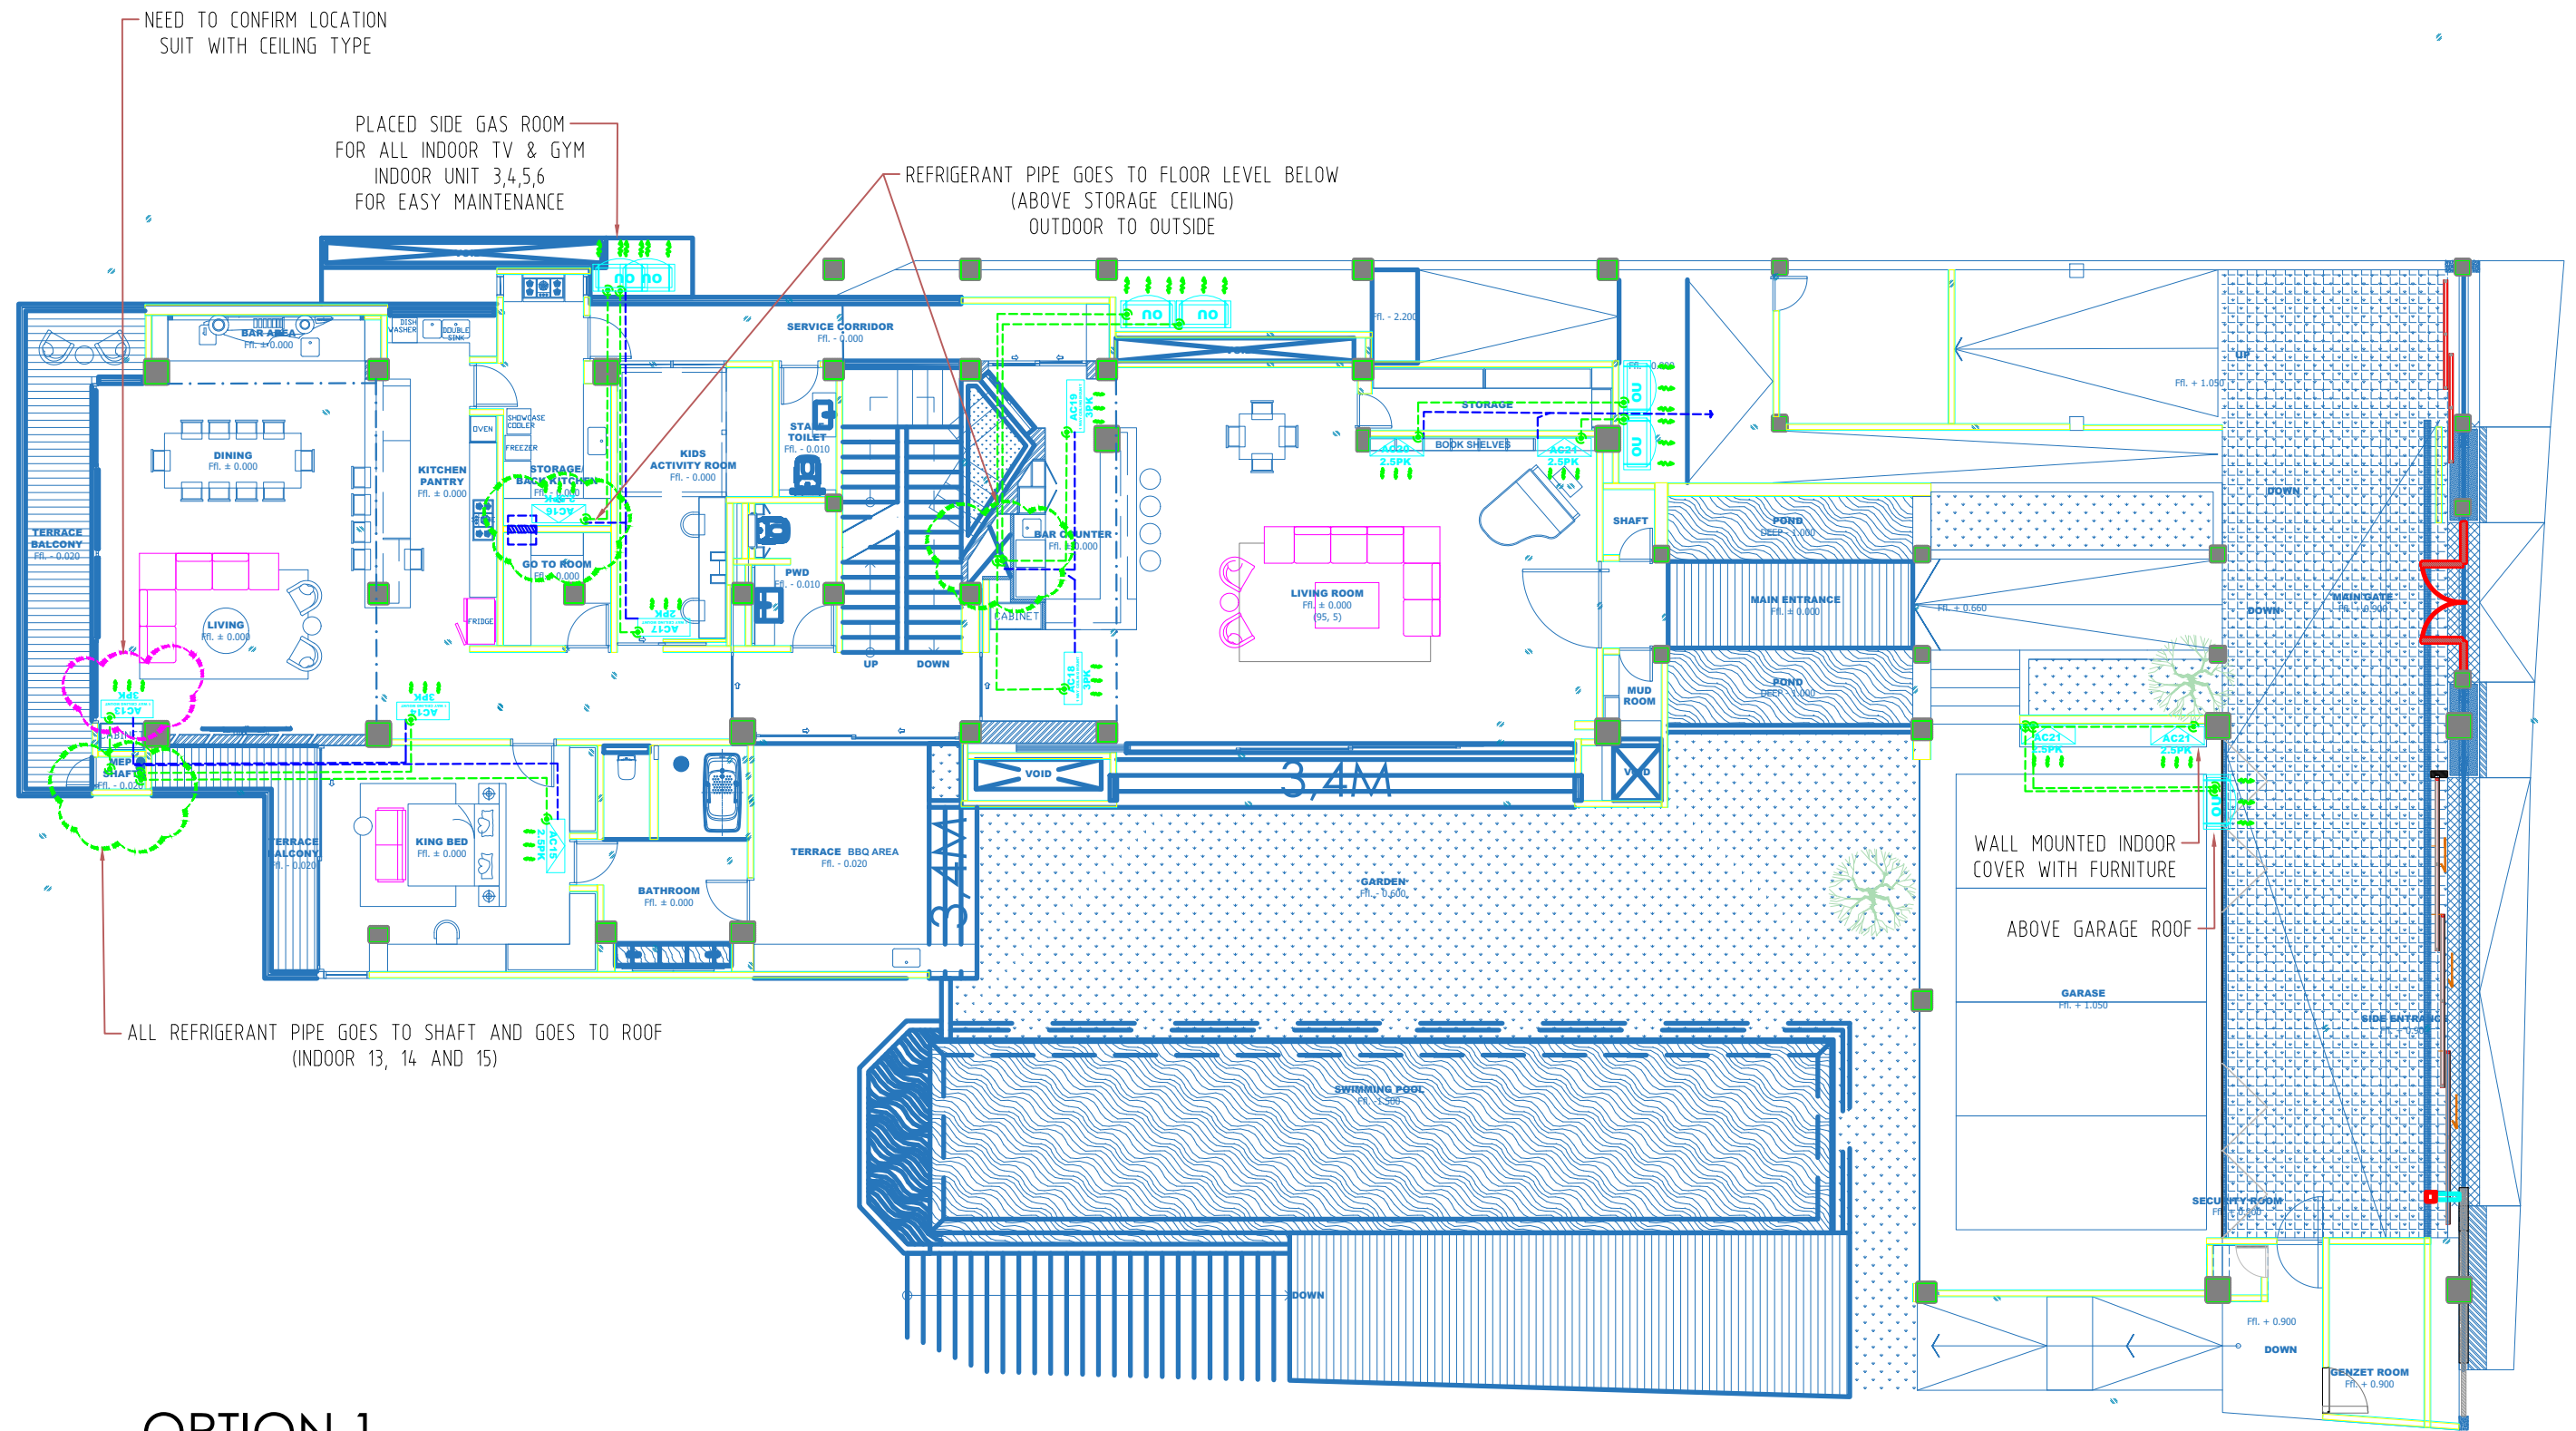

OPTION 1

GROUND FLOOR

PROJECT TITLE : PRIVATE VILLA	CLIENT : TAN YU HIAN	GENERAL NOTE :	ISSUED/REVISION :	CONTRACTOR : Jaya Citra Mandiri CV. JAYA CITRA MANDIRI MEP CONTRACTOR Jl. Griya Nambi Permai No. 31, Ubung Kaja - Denpasar - Bal - Indonesia	DRAWING TITLE : SHOP DRAWING	SUB TITLE :	Scale Date Designer Architectural : PROJECT STATUS :	DRAWING REFERENCE : DRAWING No :
LOCATION CEPAKA								