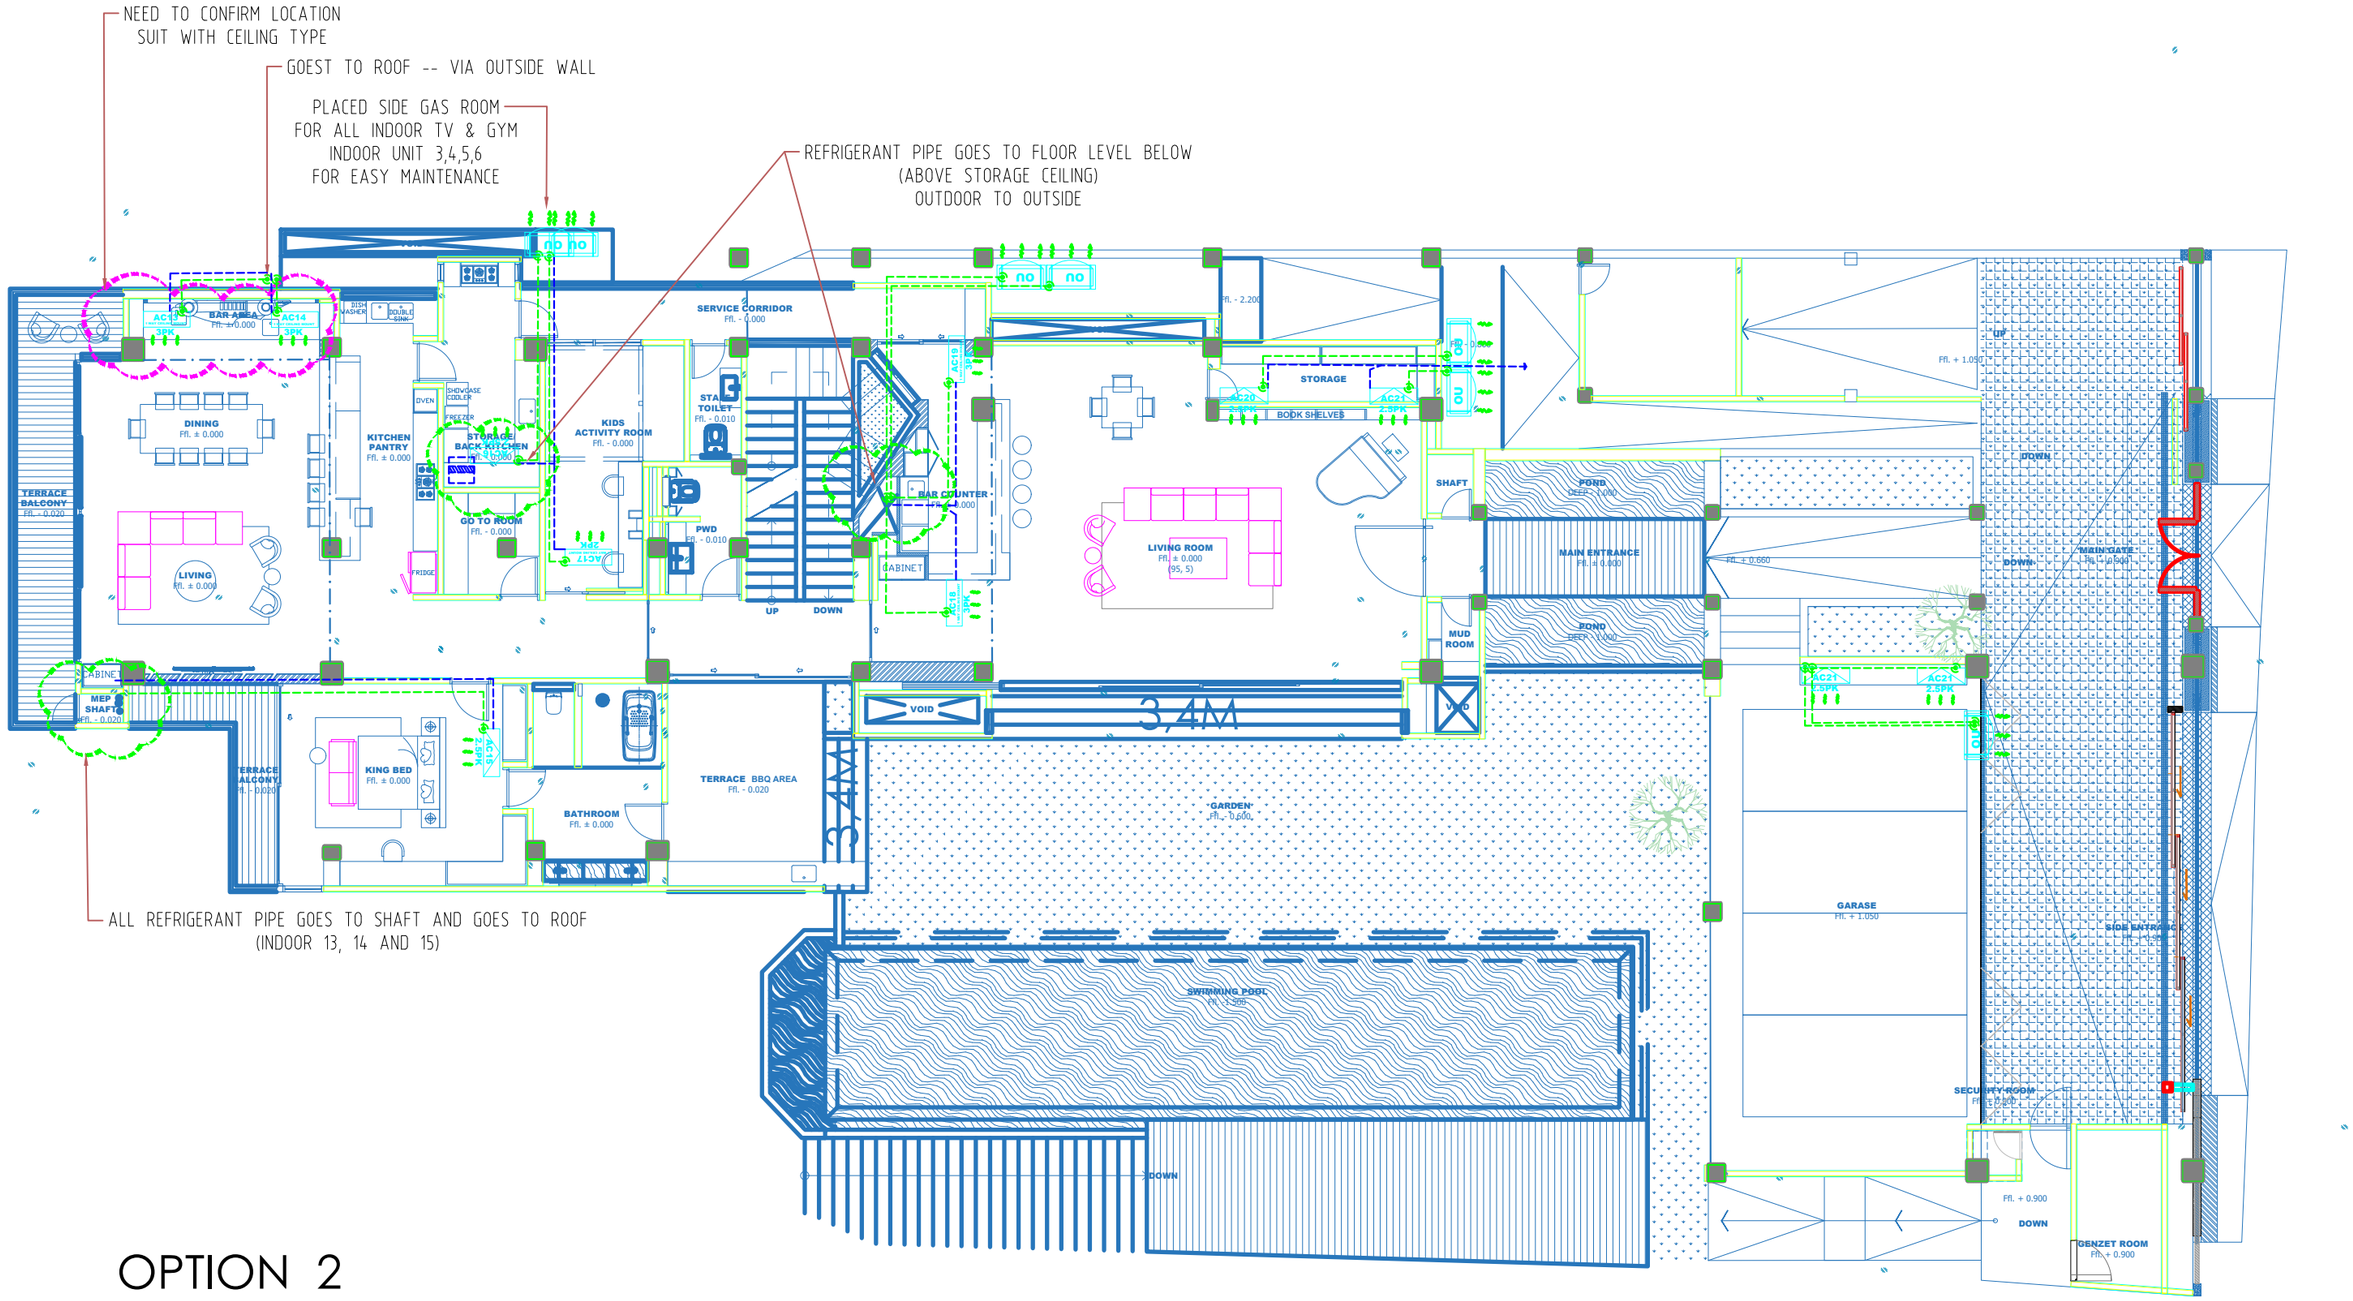


OPTION 2

GROUND FLOOR

PROJECT TITLE : PRIVATE VILLA **LOCATION** CEPAKA	**CLIENT :** TAN YU HIAN	**GENERAL NOTE :**	**ISSUED/REVISION :**	**CONTRACTOR :** Jaya Citra Mandiri CV. JAYA CITRA MANDIRI MEP CONTRACTOR Jl. Griya Nambi Permai No. 31, Ubung Kaja – Denpasar – Bali – Indonesia	**DRAWING TITLE :** SHOP DRAWING	**SUB TITLE :**	Scale Date – Sign Designer Architectural : - - - **PROJECT STATUS :** **DRAWING REFERENCE :** **DRAWING No :**