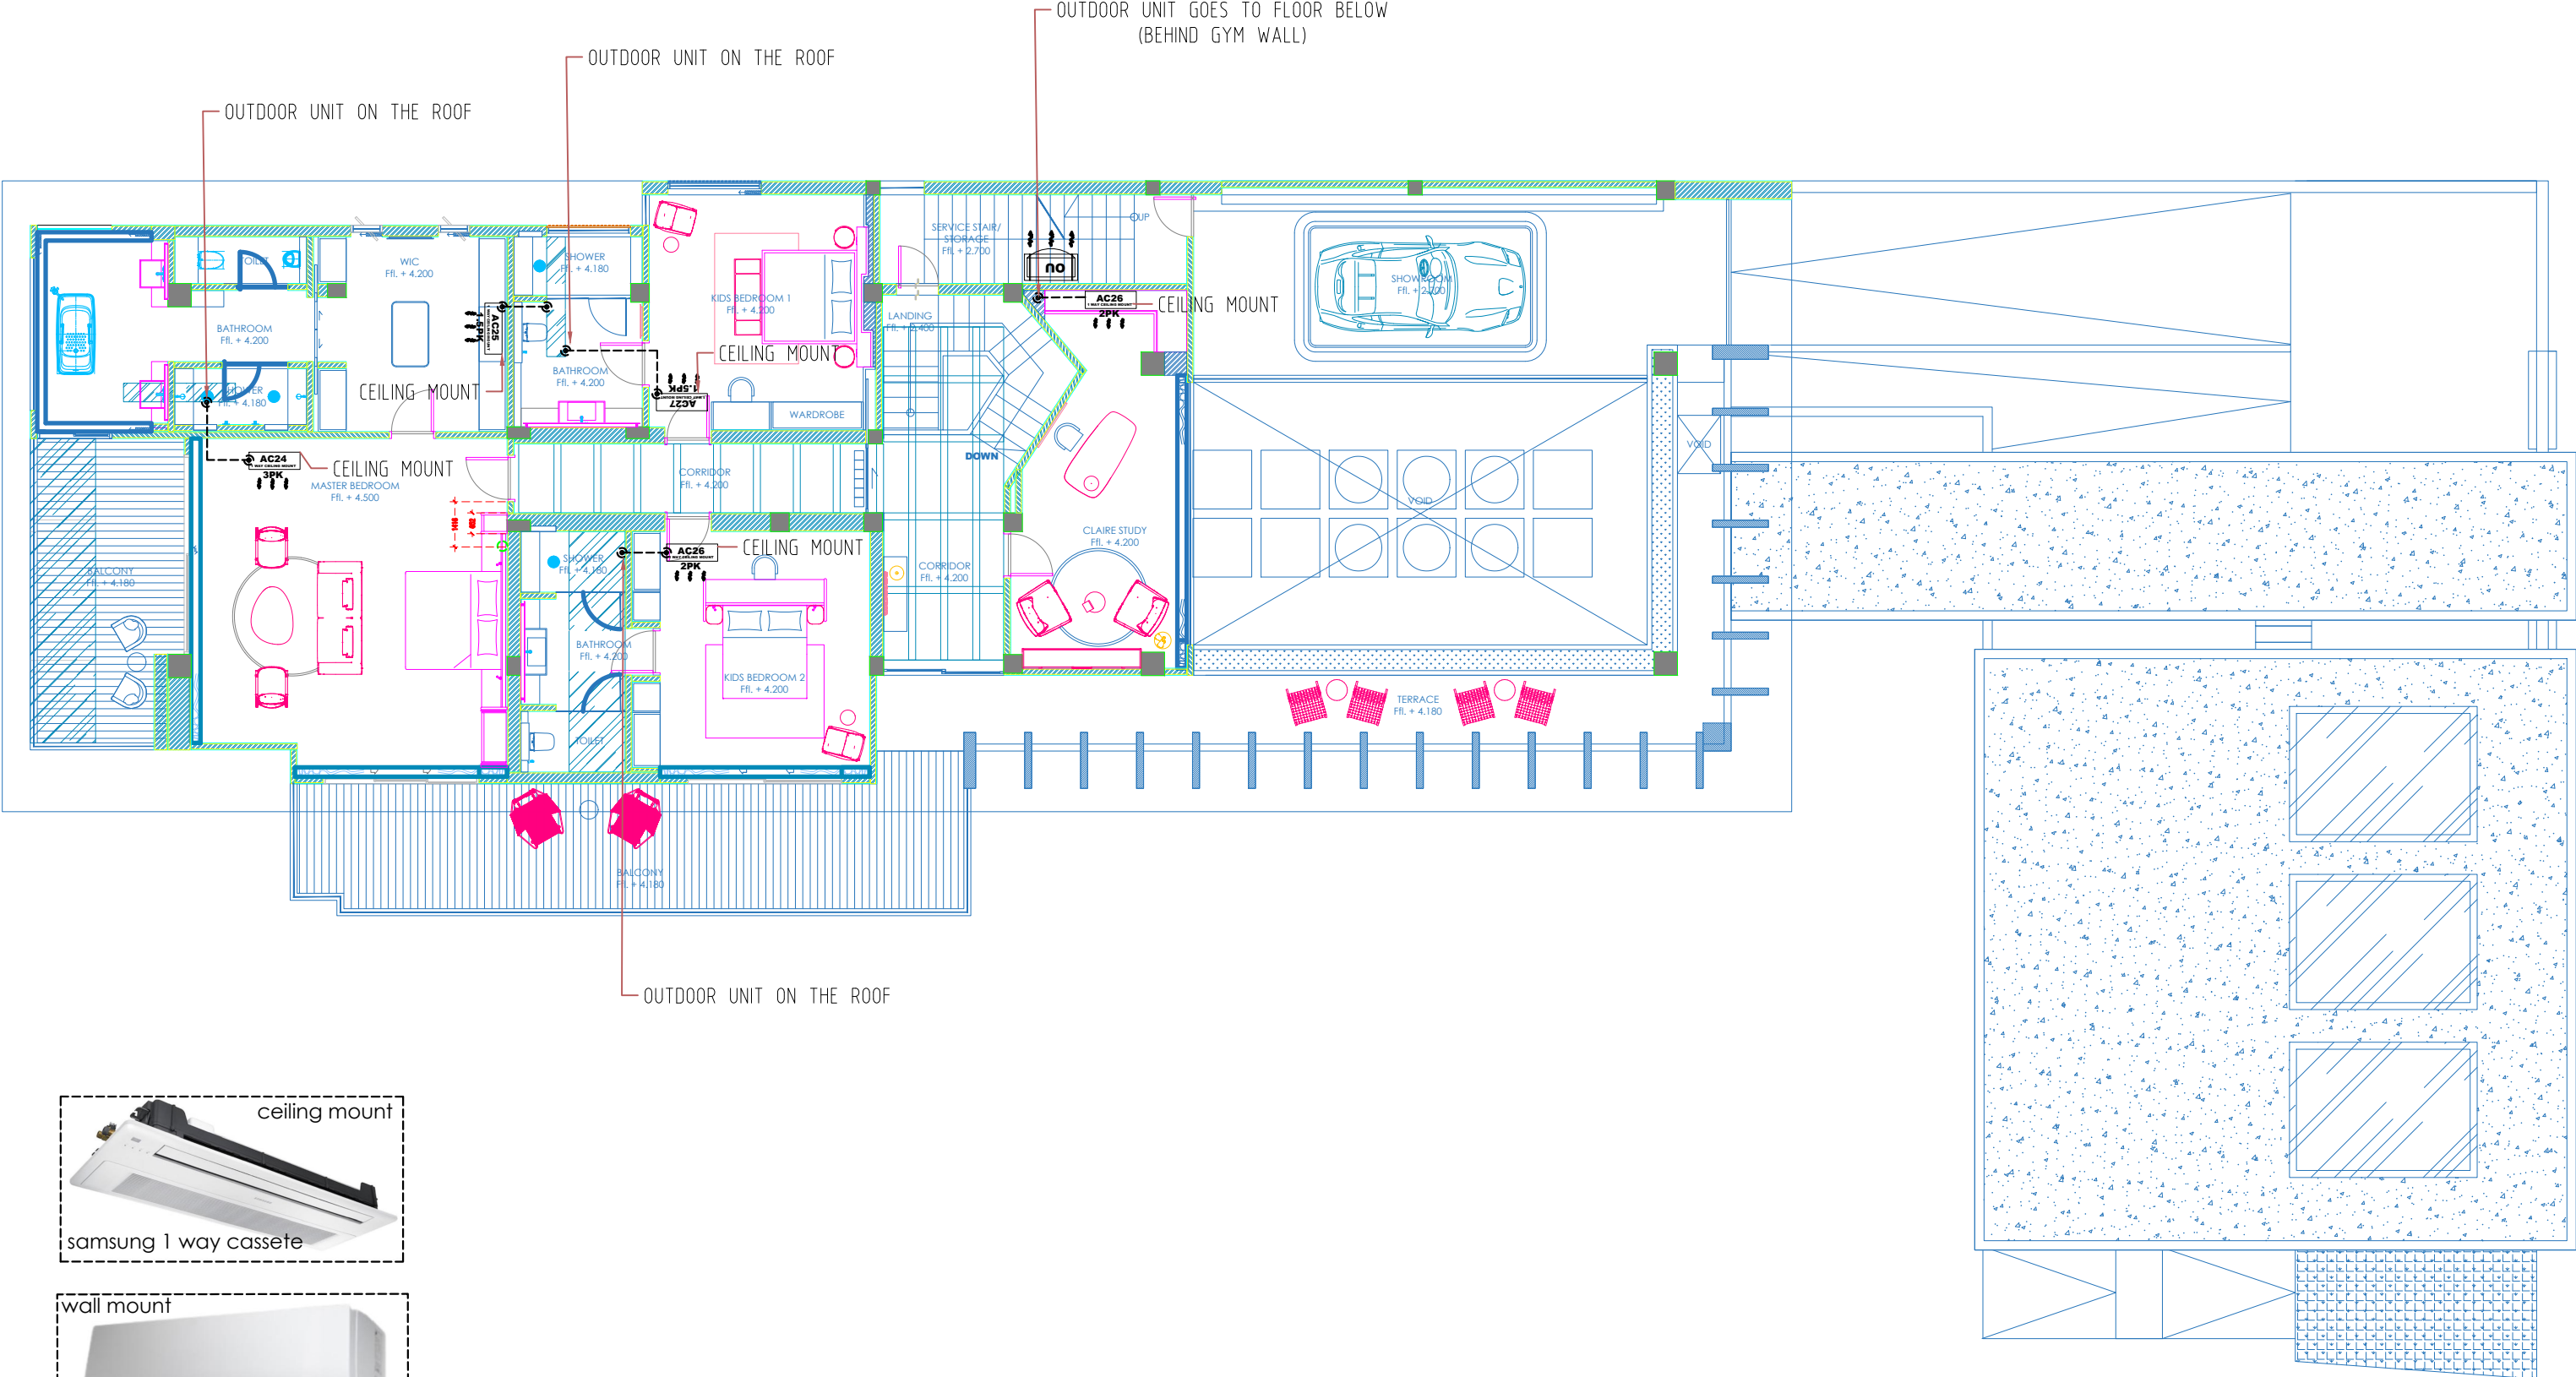


FIRST FLOOR

PROJECT TITLE :	CLIENT :	GENERAL NOTE :	ISSUED/REVISION :	CONTRACTOR :	DRAWING TITLE :	SUB TITLE :	Scale		DRAWING REFERENCE :
PRIVATE VILLA							Date	—	
LOCATION	TAN YU HIAN			 CV. JAYA CITRA MANDIRI MEP CONTRACTOR Jl. Griya Nambi Permai No. 31, Ubung Kaja — Denpasar — Bal — Indonesia	SHOP DRAWING		Designer Architectural :		DRAWING No :
CEPAKA							-		
							PROJECT STATUS :		