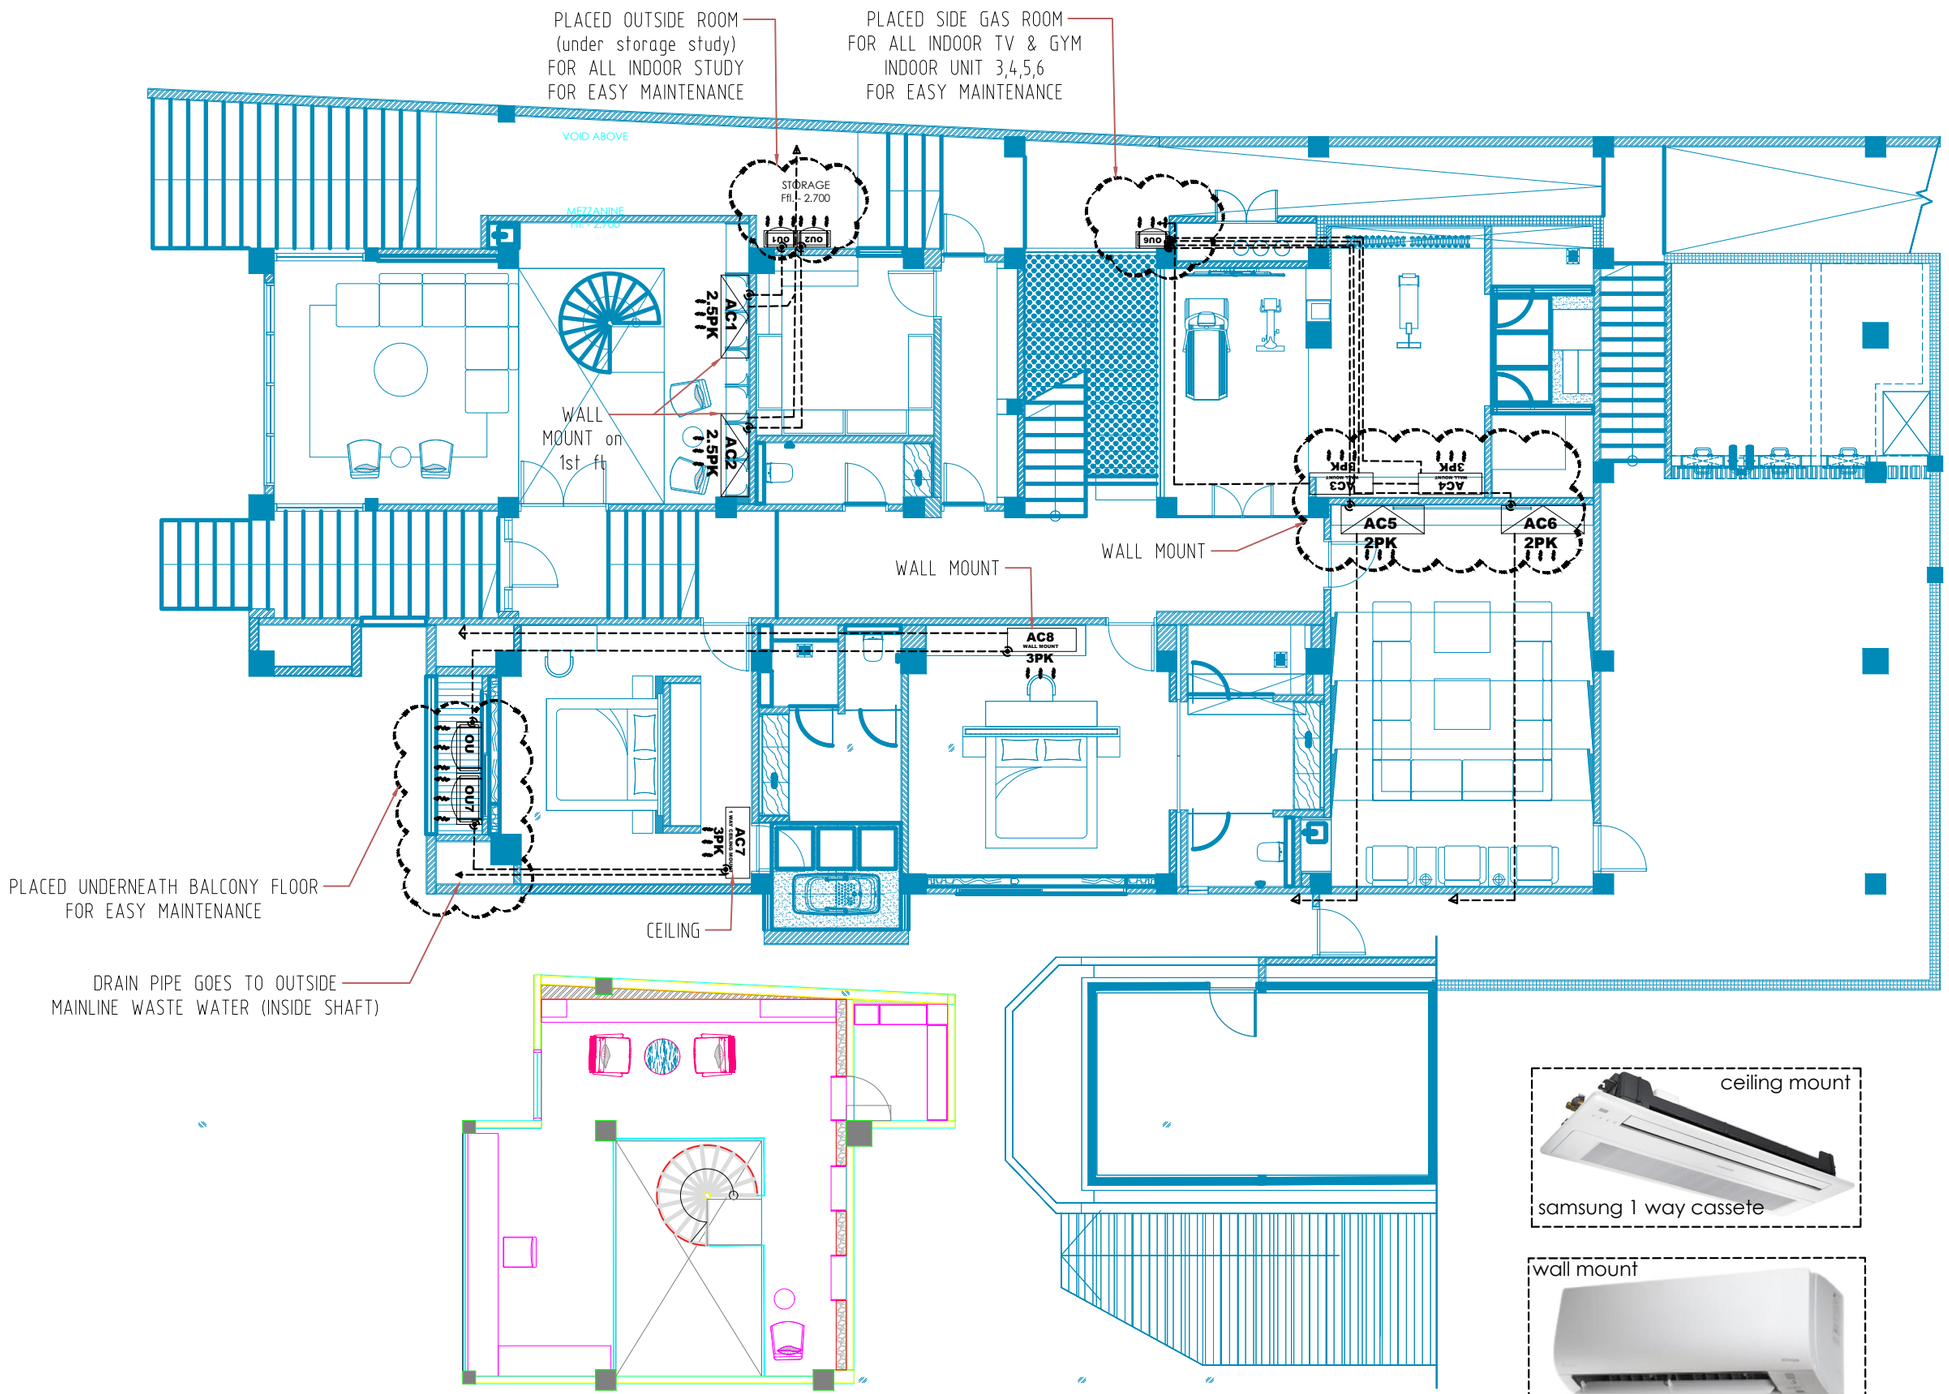


REFRIGERANT LINE (ABOVE CEILING)
WATER DRAIN LINE (ABOVE CEILING)

- AC1 2.5PK — WALL MOUNTED INDOOR UNIT (HIDEN IN CABINET)
- AC2 2.5PK — WALL MOUNTED INDOOR UNIT (HIDEN IN CABINET)
- AC3 WALL MOUNT 3PK — CEILING MOUNTED INDOOR UNIT (1 WAY CASSETE)
- AC4 WALL MOUNT 3PK — CEILING MOUNTED INDOOR UNIT (1 WAY CASSETE)
- AC5 2PK — WALL MOUNTED INDOOR UNIT (HIDEN IN CABINET)
- AC6 2PK — WALL MOUNTED INDOOR UNIT (HIDEN IN CABINET)
- AC7 1 WAY CEILING MOUNT 3PK — CEILING MOUNTED INDOOR UNIT (1 WAY CASSETE)
- AC8 WALL MOUNT 3PK — CEILING MOUNTED INDOOR UNIT (1 WAY CASSETE)
- OU — WALL MOUNTED (OU1-8) OUTDOOR UNIT

LOWER GROUND

PROJECT TITLE : PRIVATE VILLA **LOCATION** CEPAKA	**CLIENT :** TAN YU HIAN	**GENERAL NOTE :**	**ISSUED/REVISION :**	**CONTRACTOR :** Jaya Citra Mandiri CV. JAYA CITRA MANDIRI MEP CONTRACTOR Jl. Griya Nambi Permai No. 31, Ubung Kaja – Denpasar – Bali – Indonesia	**DRAWING TITLE :** SHOP DRAWING	**SUB TITLE :**	Scale Date – Sign Designer Architectural : **PROJECT STATUS :** **DRAWING REFERENCE :** **DRAWING No :**